


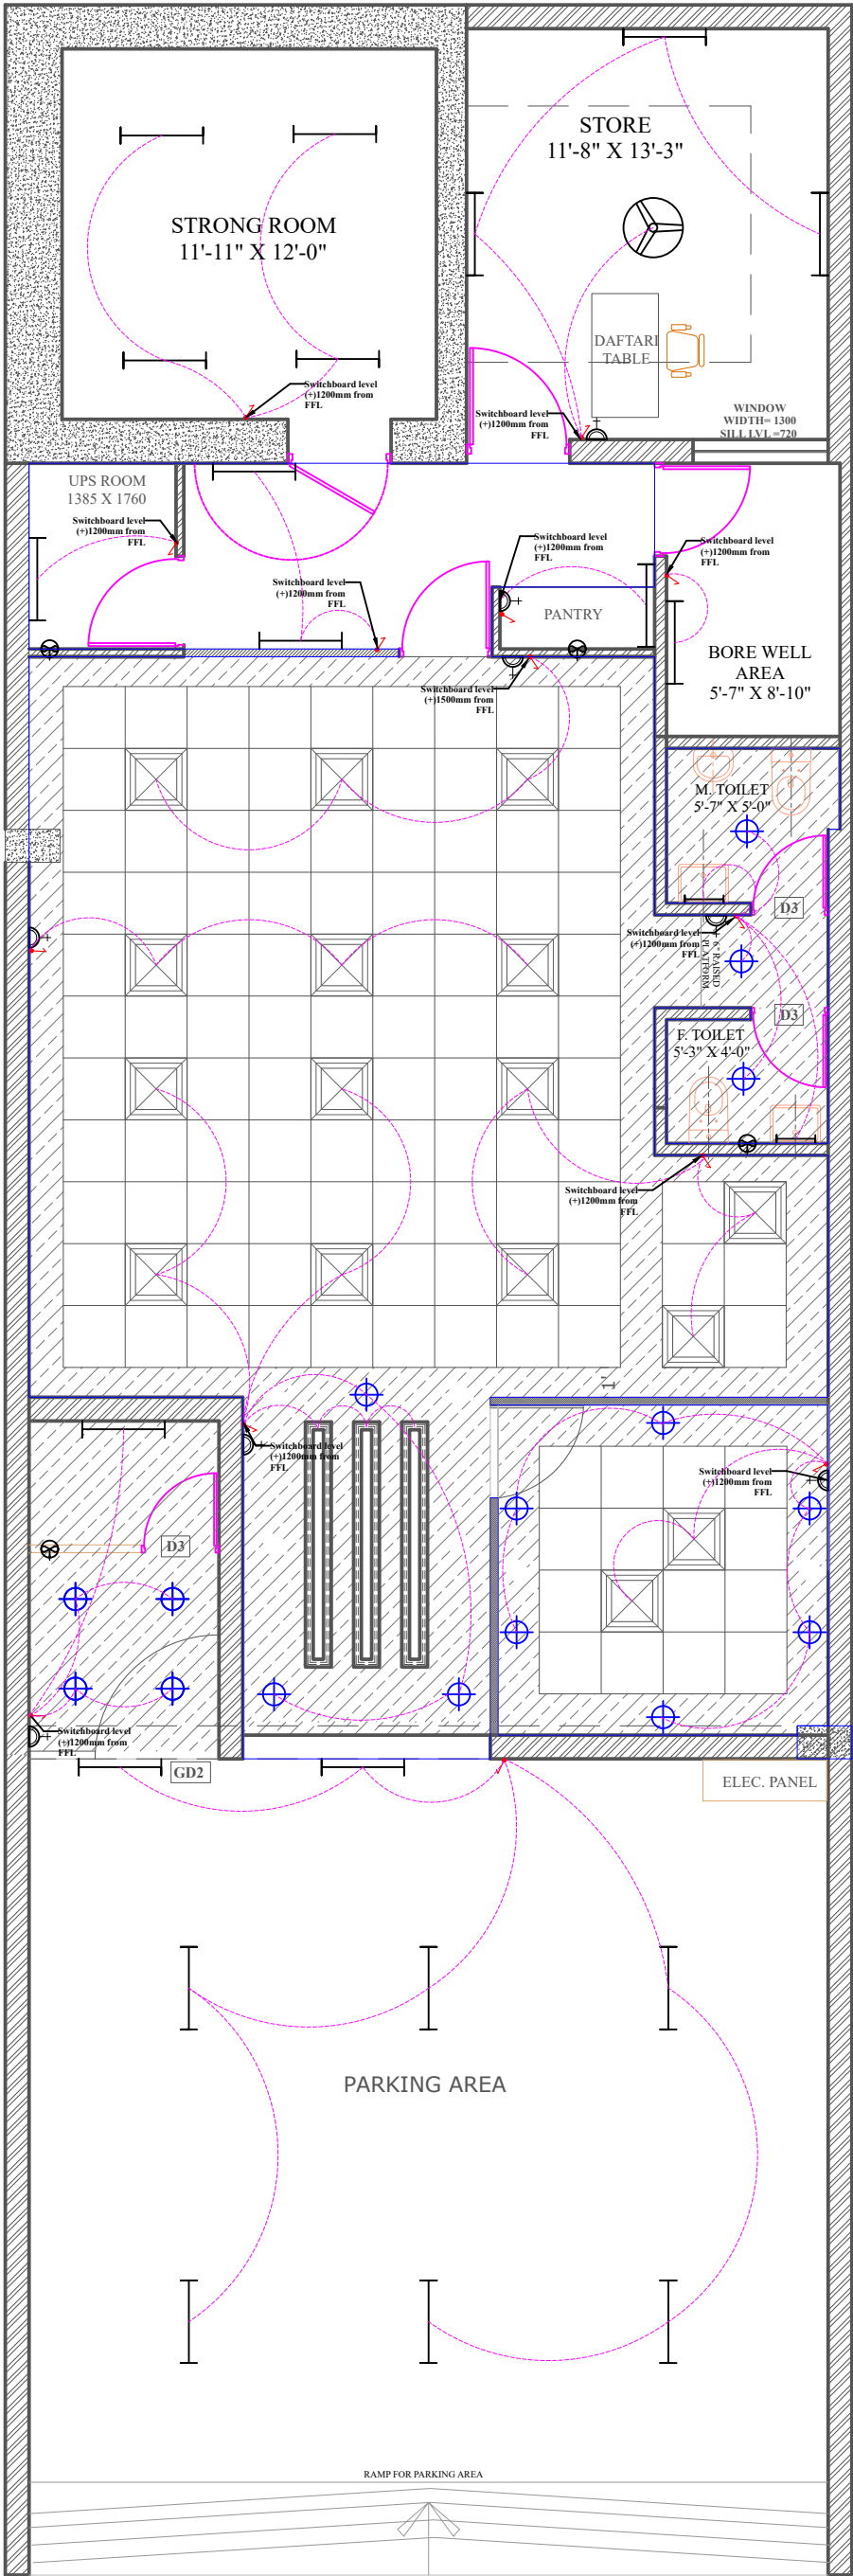

ELECTRICAL LEGENDS				
S.NO.	LEGENDS	DESCRIPTION	NO.	LVL.
1		2 X 2 36W LED LIGHT FIXTURE	19	At False ceiling level
2		10W LED DOWNLIGHT	16	At False ceiling level
3		20W LED BATTEN LIGHT	19	On ceiling or on wall at 2550mm above False Ceiling level
4		LED LIGHT STRIP	3	Inside cove ceiling at entrance
5		6A ONE WAY SWITCH BOARD	13	On Wall / partition at 1200mm above FFL
6		6A SWITCH & PLUG POINT IN SWITCHBOARD	13	On Wall / partition at 1200mm above FFL
7		EXHAUST FAN	3	
8		CEILING FAN	1	On ceiling

CEILING LEGENDS		
S.NO.	LEGENDS	DESCRIPTION
1		2 X 2 GRID CEILING
2		GYPSUM BOARD CEILING

- GENERAL NOTES**
- Do not scale the drawing follow only figured dimensions.
 - All Structural Drawings should be read in conjunction with relevant Architectural Drawings.
 - Any Discrepancy or Ambiguity in drawings should be brought to the Architect's notice immediately prior to Construction at Site.
 - All Dimensions and levels are in mm unless noted otherwise.
 - All Dimensions are from unfinished to unfinished levels unless otherwise specified.
 - Any irregularities in Construction which occurs as a result of discrepancy between Architecture, Structure, MEP, other drawings, which have not been brought to the Architects notice prior to execution shall become the responsibility of the Contractor.
 - Supervision if specifically asked would be provided but responsibility regarding correct & sound Construction shall solely rest with Contractor/Builder.
 - All relevant samples to be approved by architect prior to procurement.
 - M/s AT Technolegal Combine Pvt. Ltd. holds no responsibility regarding the design and quality of work already executed at Site.

PROJECT TITLE					
INTERIORS FOR BRANCH KHARORA, DISTT. FATEHGARH SAHIB, PUNJAB					
CLIENT					
PUNJAB AND SIND BANK					
ARCHITECTS					
A.T. TECHNOLEGAL COMBINE PRIVATE LIMITED BL-63, SECTOR-116, NOIDA (UP) MOBILE: +91-9999717558, +91-8285110902 E-MAIL: ATTLCPL@GMAIL.COM					
REVISION NOTES					
NO	DATE	REVISION REMARKS	SIGN		
DATE	10/09/2026				
SCALE	NTS				
DEALT BY	GARIMA				
CHECKED BY	TAPAN GOYAL				
ATT/2025/PSB/CHZ/KHR/FA-2 R1					
DRAWING TITLE					
REFLECTED CEILING PLAN					
FOR APPROVAL					
COPYRIGHT					
 All designs & drawings are the property of A.T. Technolegal Combine Private Limited and cannot be used without their written approval.					