


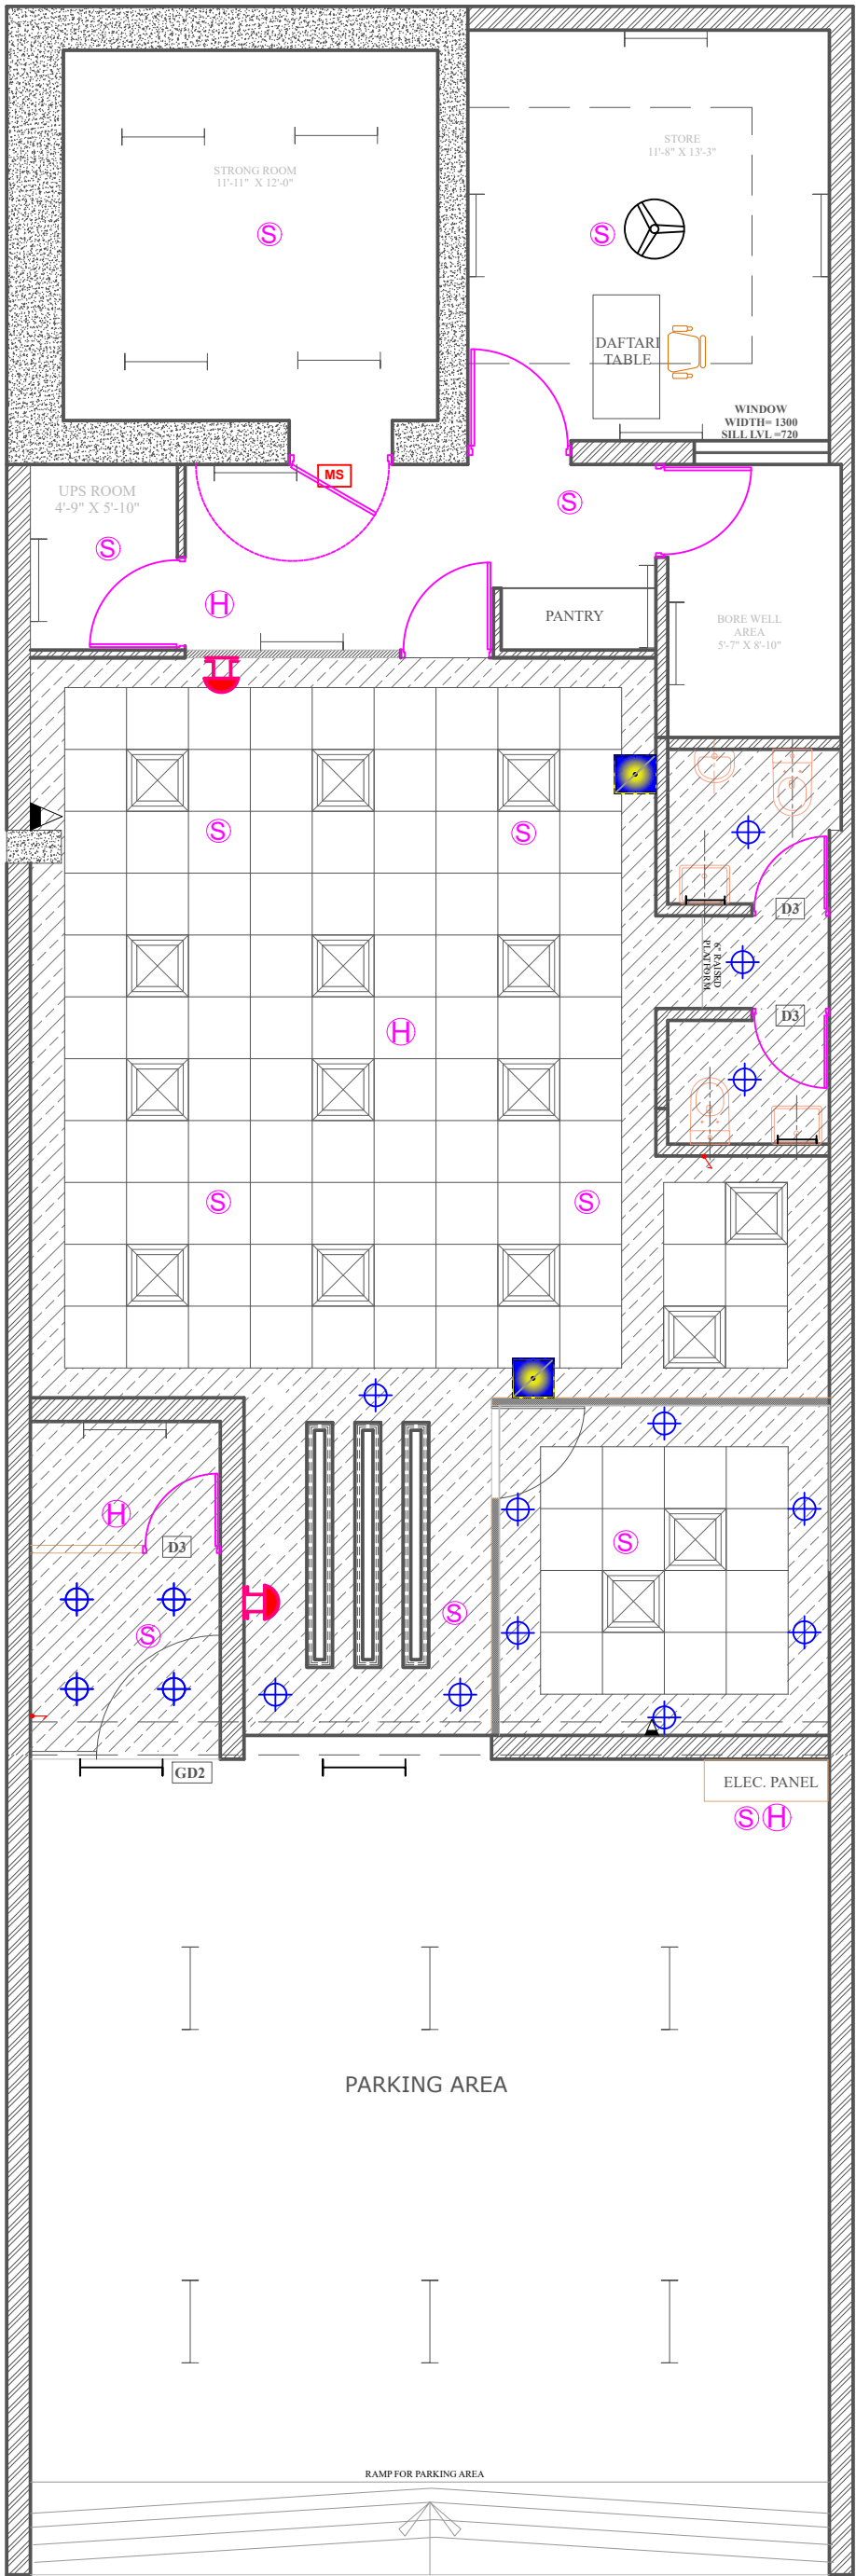

CEILING LEGENDS		
S.NO.	LEGENDS	DESCRIPTION
1		2 X 2 GRID CEILING
2		GYPSUM BOARD CEILING

FIRE FIGHTING LEGENDS				
S.NO.	LEGENDS	DESCRIPTION	NO.	LVL.
1		SMOKE DETECTOR	12	At False ceiling level
2		HEAT DETECTOR	5	At False ceiling level
3		ELECTRONIC HOOTER	2	on wall at 2550mm from FFL
4		MANUAL CALL POINT	2	on wall at 1200 mm from FFL
5		PANIC SWITCH	2	Manager cabin and cash cabin AT 900 mm (above working counter)
6		MOTION SENSOR AND MAGNET	1	STRONG ROOM DOOR

- GENERAL NOTES**
- Do not scale the drawing follow only figured dimensions.
 - All Structural Drawings should be read in conjunction with relevant Architectural Drawings.
 - Any Discrepancy or Ambiguity in drawings should be brought to the Architect's notice immediately prior to Construction at Site.
 - All Dimensions and levels are in mm unless noted otherwise.
 - All Dimensions are from unfinished to unfinished levels unless otherwise specified.
 - Any irregularities in Construction which occurs as a result of discrepancy between Architecture, Structure, MEP, other drawings, which have not been brought to the Architects notice prior to execution shall become the responsibility of the Contractor.
 - Supervision if specifically asked would be provided but responsibility regarding correct & sound Construction shall solely rest with Contractor/Builder.
 - All relevant samples to be approved by architect prior to procurement.
 - M/s AT Technolegal Combine Pvt. Ltd. holds no responsibility regarding the design and quality of work already executed at Site.

PROJECT TITLE			
INTERIORS FOR BRANCH KHARORA, DISTT. FATEHGARH SAHIB, PUNJAB			
CLIENT			
PUNJAB AND SIND BANK			
ARCHITECTS			
A.T. TECHNOLEGAL COMBINE PRIVATE LIMITED BL-63, SECTOR-116, NOIDA (UP) MOBILE: +91-9999717558, +91-8285110902 E-MAIL: ATTLCPL@GMAIL.COM			
REVISION NOTES			
NO	DATE	REVISION REMARKS	SIGN
DATE	10-09-2026		
SCALE	NTS		
DEALT BY	GARIMA		
CHECKED BY	TAPAN GOYAL		
ATT/2025/PSB/CHZ/KHR/FF/FA-4R1			
DRAWING TITLE			
FIRE FIGHTING LAYOUT			
FOR APPROVAL			
COPYRIGHT			
 All designs & drawings are the property of A.T. Technolegal Combine Private Limited and cannot be used without their written approval.			